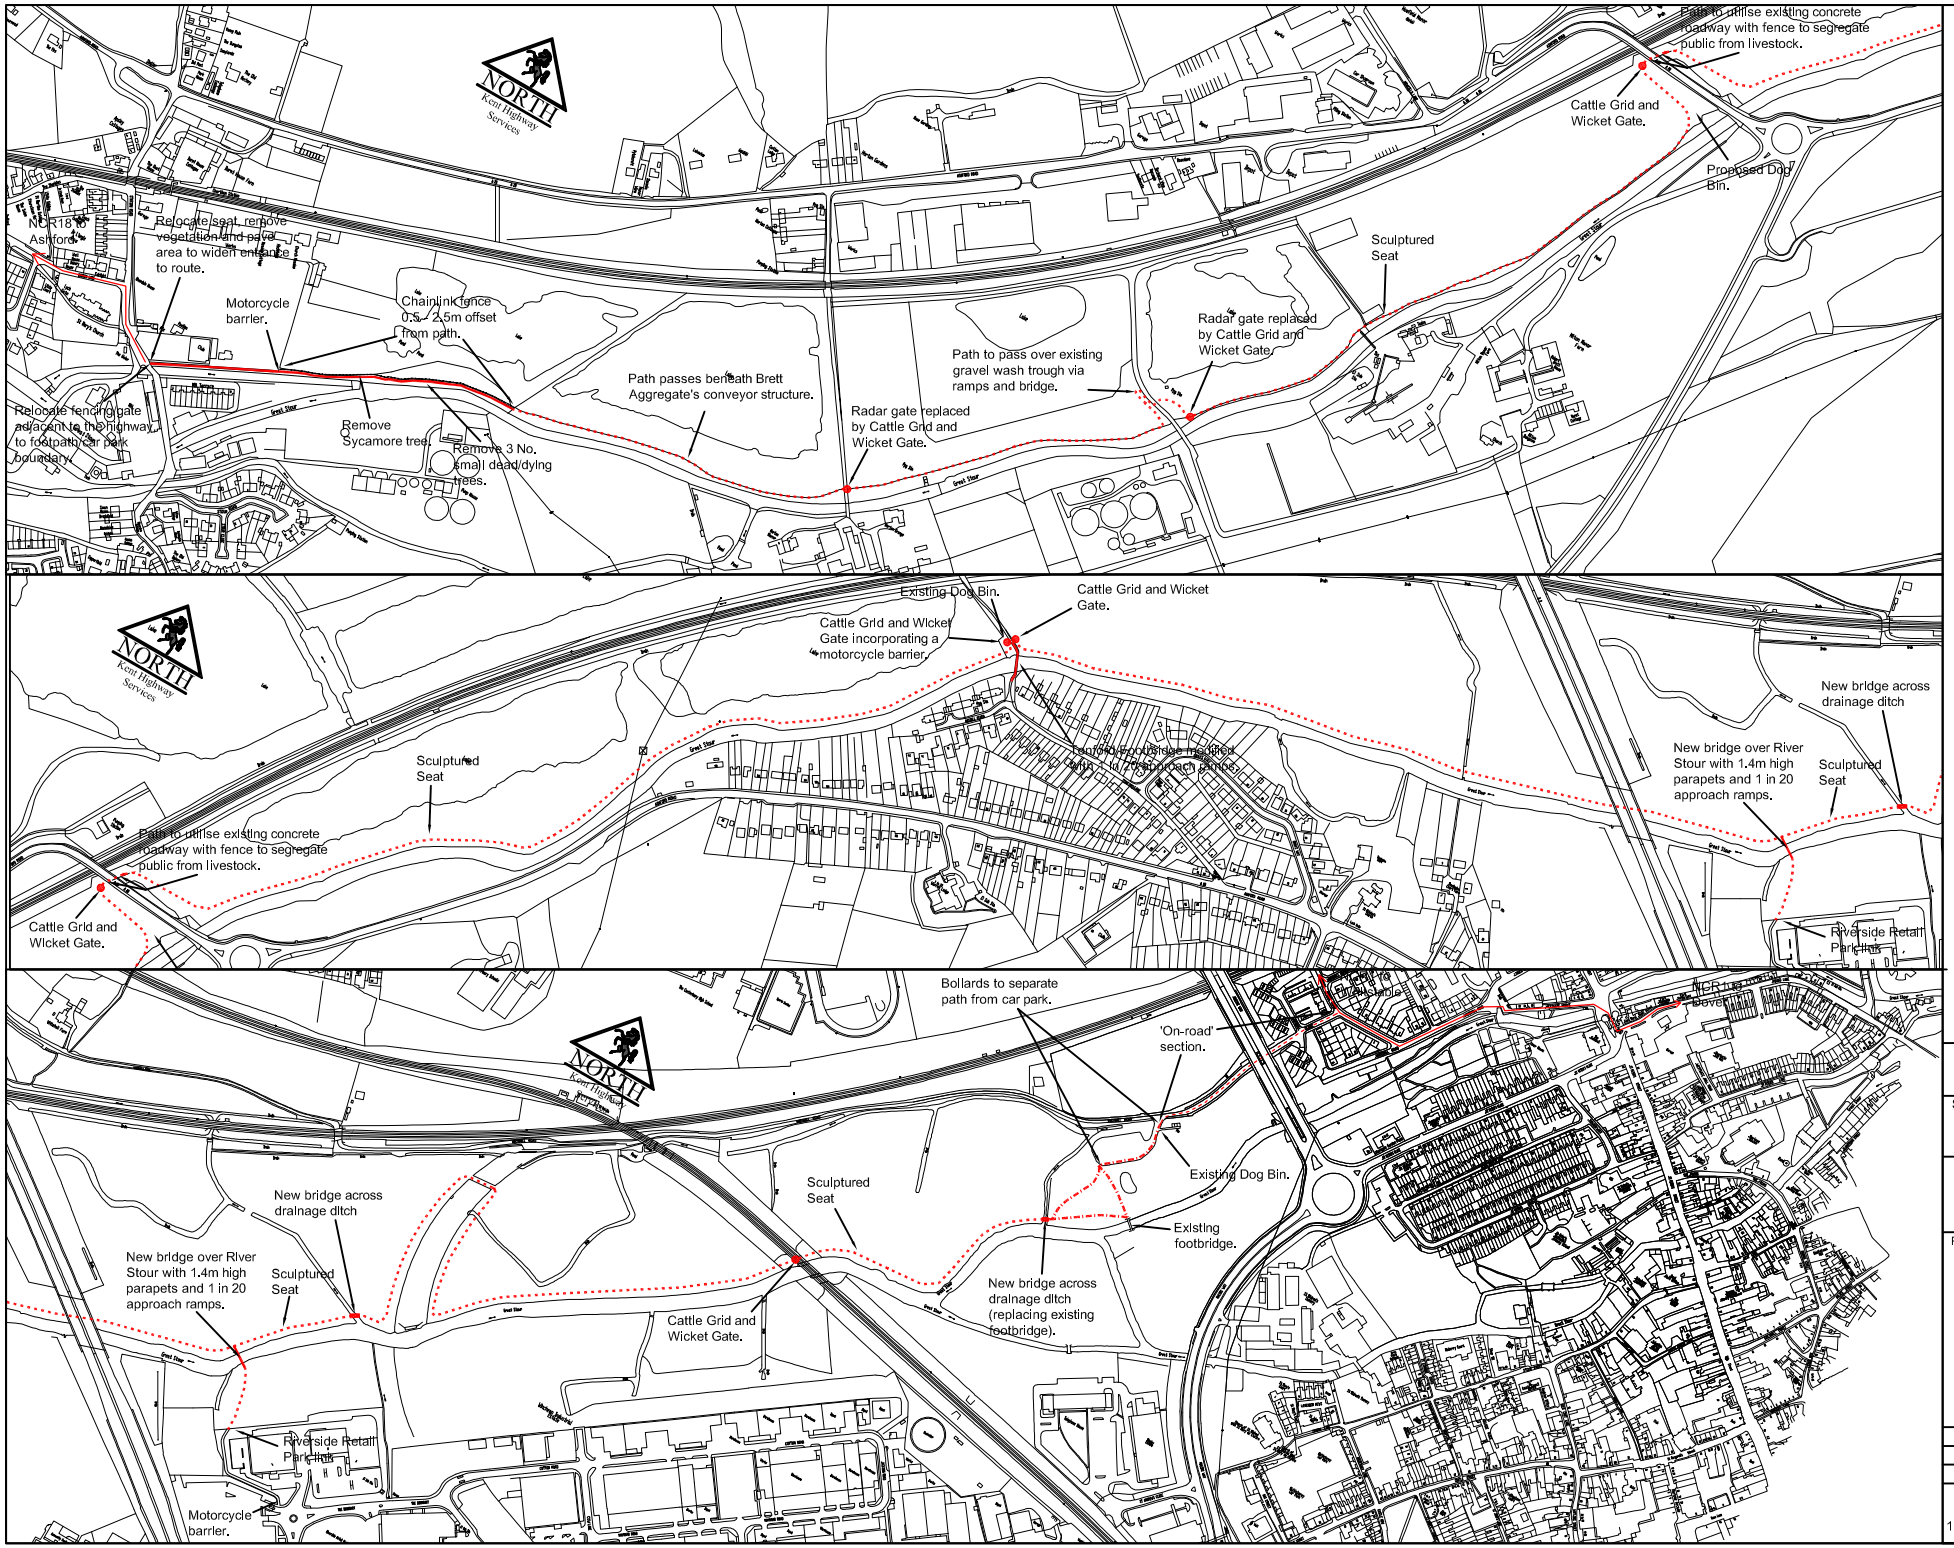

NOTES

New 2.5m wide 'Coxwell Gravel' path with timber edgings.

Existing 2m wide bituminous footpath to be widened to 2.5m.

New 2.5m wide bituminous path with surface dressing to Canterbury City Council Riverside Path Specification

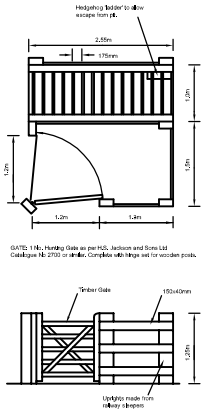

Cattle Grid and Wicket Gate

Reproduced from Ordnance Survey map with the sanction of H.M. Stationary Office under Licence Number LA079316. Crown Copyright Reserved.

Scheme

Canterbury to Chartham Riverside Path

Drawing Title

Location Plan

Prepared By

Kent Highway Services

East Kent Division
2 Beer Cart Lane
Canterbury
CT1 2NN
Tel 0845 247 800
Fax 01227 785 144

ORIGINAL DRAWING SIZE A2

	Checked	Checked	Date

	Drawing Number	Rev
1:5000	EK0233-02	C